SKETCH OF BEACH SHORE PROFILE SURVEY

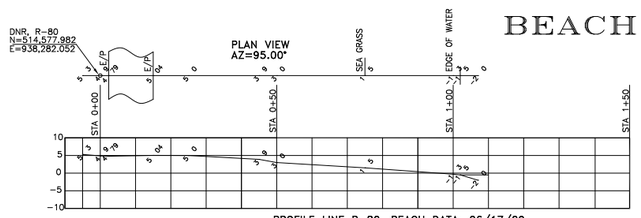

PROFILE LINE R-80, BEACH DATA: 06/17/09
AZ=95.00°

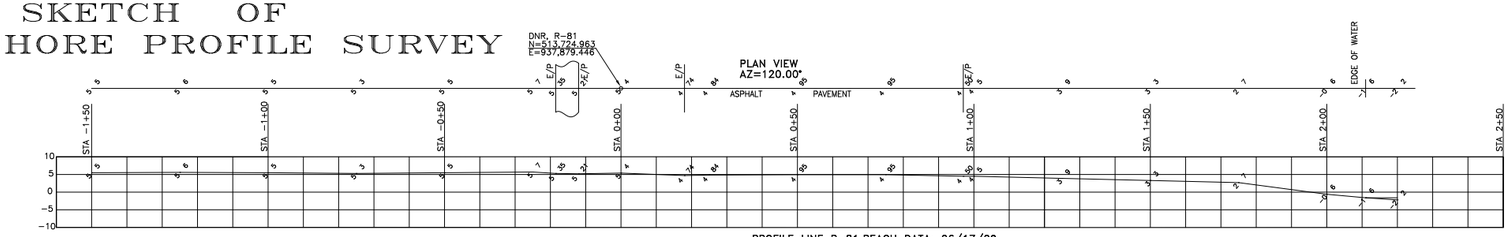

PROFILE LINE R-81,BEACH DATA: 06/17/09
AZ=120.00°

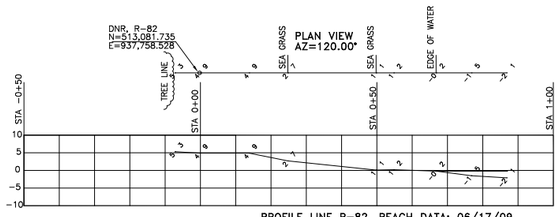

PROFILE LINE R-82, BEACH DATA: 06/17/09
AZ=120.00°

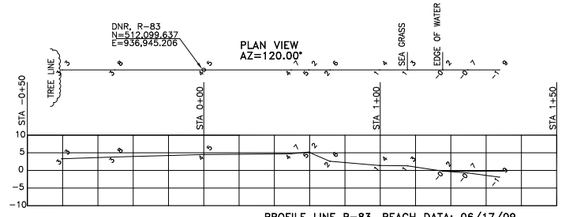

PROFILE LINE R-83, BEACH DATA: 06/17/09
AZ=120.00°

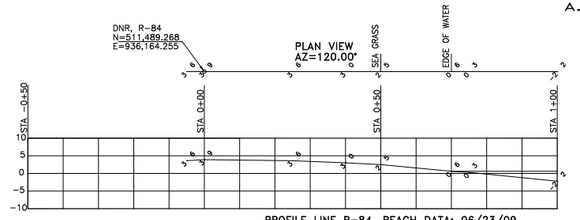

PROFILE LINE R-84, BEACH DATA: 06/23/09
AZ=120.00°

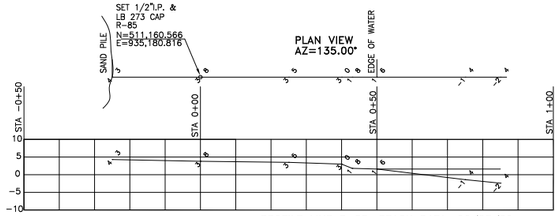

PROFILE LINE R-85, BEACH DATA: 06/23/09
AZ=135.00°

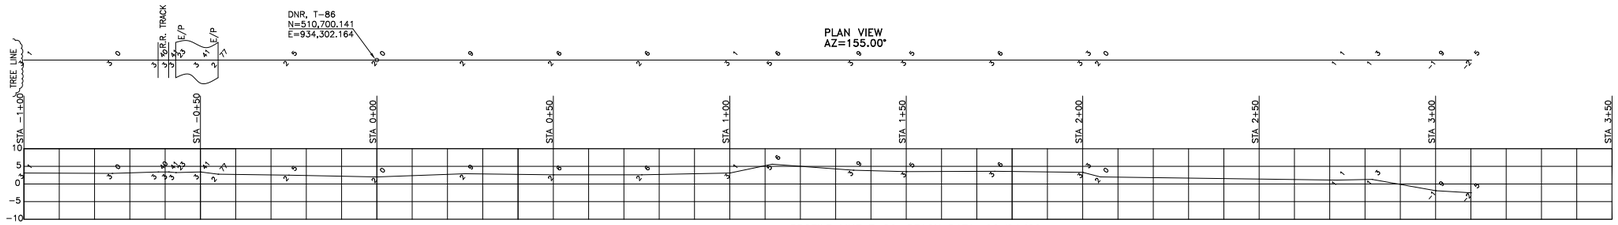

PROFILE LINE T-86, BEACH DATA: 06/24/09
AZ=155.00°

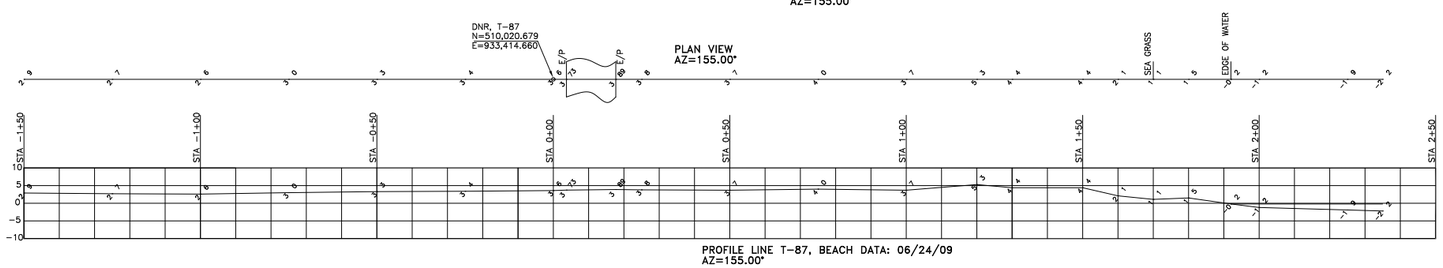

PROFILE LINE T-87, BEACH DATA: 06/24/09
AZ=155.00°

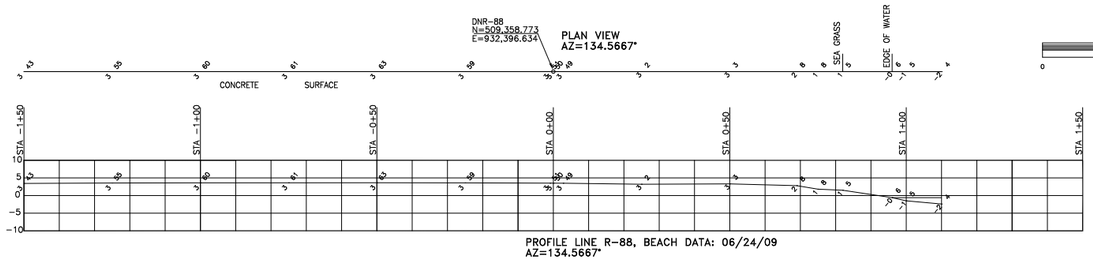

PROFILE LINE R-88, BEACH DATA: 06/24/09
AZ=134.5667°

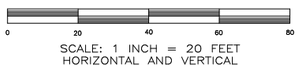

SCALE: 1 INCH = 20 FEET
HORIZONTAL AND VERTICAL

A. R. TOUSSAINT & ASSOCIATES, INC.
LAND SURVEYORS
FLORIDA CERTIFICATE OF
AUTHORIZATION No. LB-273
620 N.E. 126 ST. NORTH MIAMI, FLORIDA 33161
FB: 546 PGS: 1-62 DATE: JULY 06, 2009
ORDER No. 14481 SCALE: 1" = 20'

PREPARED FOR:

VIRGINIA KEY BEACH PARK
CITY OF MIAMI, FLORIDA

SURVEYOR'S NOTES

(1) COORDINATES AND BEARINGS, REFER TO THE STATE PLANE COORDINATE SYSTEM, NORTH AMERICAN DATUM 1983/90, TRANSVERSE MERCATOR GRID, EAST ZONE, STATE OF FLORIDA.

(2) COORDINATE SURVEY CONTROL BASED UPON,
FDEP STATIONS D036 87-91-DA-28
D039 87-91-DA-31
D040 87-91-DA-31 AZ MK
NGS STATION CAPE FLORIDA LIGHTHOUSE OLD TOWER

(3) ELEVATIONS SHOWN REFER TO THE NORTH AMERICAN VERTICAL DATUM, 1988. NAVD88.

(4) SOURCE BENCH MARKS ARE MIAMI-DADE COUNTY, PUBLIC WORKS DEPARTMENT, SURVEY SECTION, BENCH MARKS
BENCH MARK MI-6R ELEV=9.538
BENCH MARK KB-21 ELEV=5.655

SURVEYOR'S CERTIFICATION:

WE HEREBY CERTIFY THAT THIS SKETCH OF SURVEY IS TRUE AND CORRECT TO THE BEST OF OUR KNOWLEDGE AND BELIEF AS RECENTLY SURVEYED AND PLATTED UNDER OUR DIRECTION AND THAT THIS SURVEY COMPLIES WITH THE MINIMUM TECHNICAL STANDARDS FOR LAND SURVEYING IN THE STATE OF FLORIDA, UNDER CHAPTER 61G17-6 FLORIDA ADMINISTRATIVE CODE, CHAPTER 472.027 FLORIDA STATUTES.

NOT VALID WITHOUT THE SIGNATURE AND RAISED SEAL OF THE REGISTERED LAND SURVEYOR SHOWN HEREON.

A.R. TOUSSAINT & ASSOCIATES, INC.

BY:_____ PRES.

ALBERT R. TOUSSAINT
REGISTERED ENGINEER NO. 8939
REGISTERED LAND SURVEYOR NO. 907
STATE OF FLORIDA

REV	DATE	REVISION DESCRIPTION	BY	CH	COR	APR	ORG

CAD FILE NAME: BEACH SHORE PROFILE SURVEY
BAR CODE
DATE: JULY 06, 2009
SCALE: 1" = 20'
TITLE: PROFILE SURVEY
VIRGINIA KEY BEACH PARK
CITY OF MIAMI
SECTION 16, 20, 21-54-42
DRAWING NUMBER: 14481
SHEET: 2 OF 2
DRAWN BY: RS